


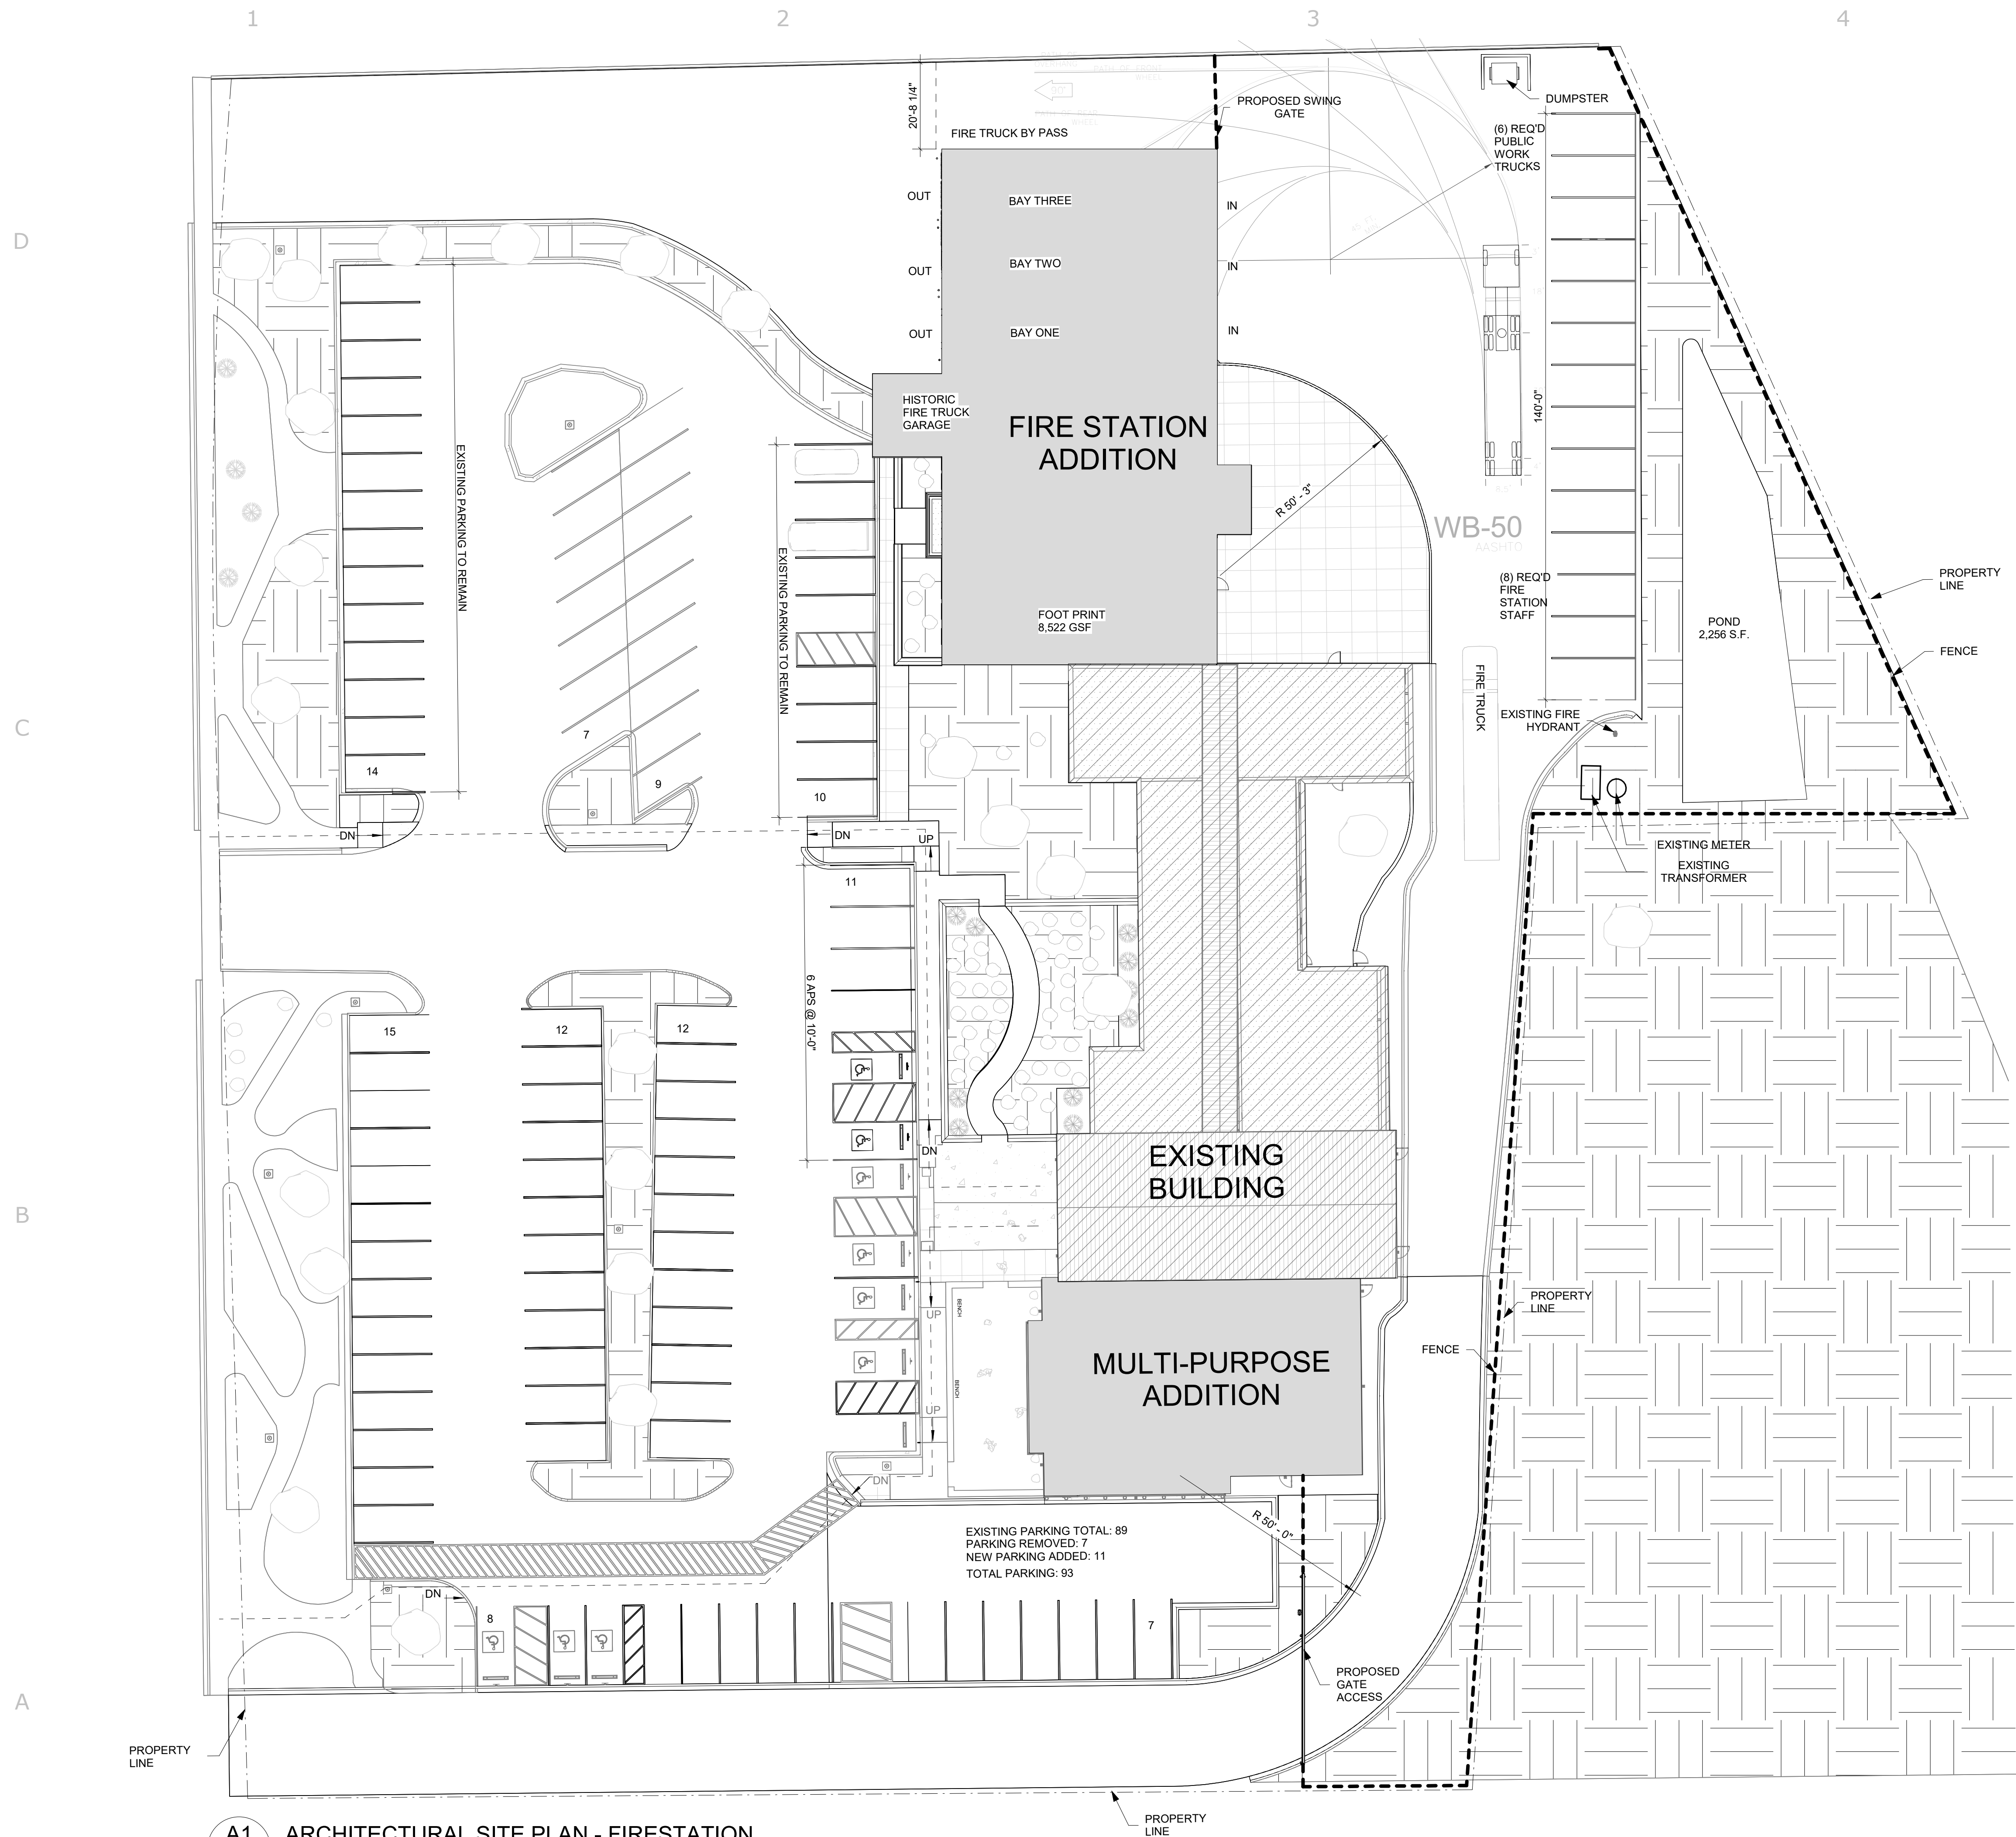


A1 ARCHITECTURAL SITE PLAN - FIRESTATION
A100 1" = 20'-0"

TOWN OF MESILLA

2231 AVENIDA DE MESILLA
MESILLA, NM 88046

Description		Mark	Date
NOT FOR CONSTRUCTION			

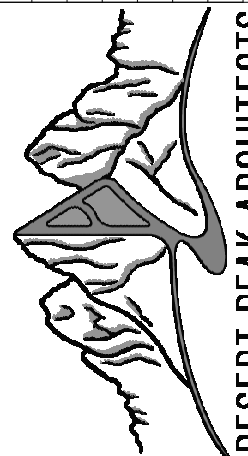

DESERT PEAK ARCHITECTS P.C.
311 NORTH MAIN STREET
LAS CRUCES
NEW MEXICO 88001
P. 575.528.0021

This document may not be reproduced in whole or part by any means, electronic or otherwise without the explicit written permission of Desert Peak Architects P.C. All reports, plans, specifications, computer files, field data and other documents and instruments prepared by the Architect as instruments of service shall remain the property of the Architect. The Architect shall retain all common law, statutory, and other reserved rights, including the copyright thereto.

PROJECT NO.
596-01

SHEET TITLE
ARCHITECTURAL SITE PLAN

SHEET NO.

A100

1

2

3

4


5

D

C

B

A

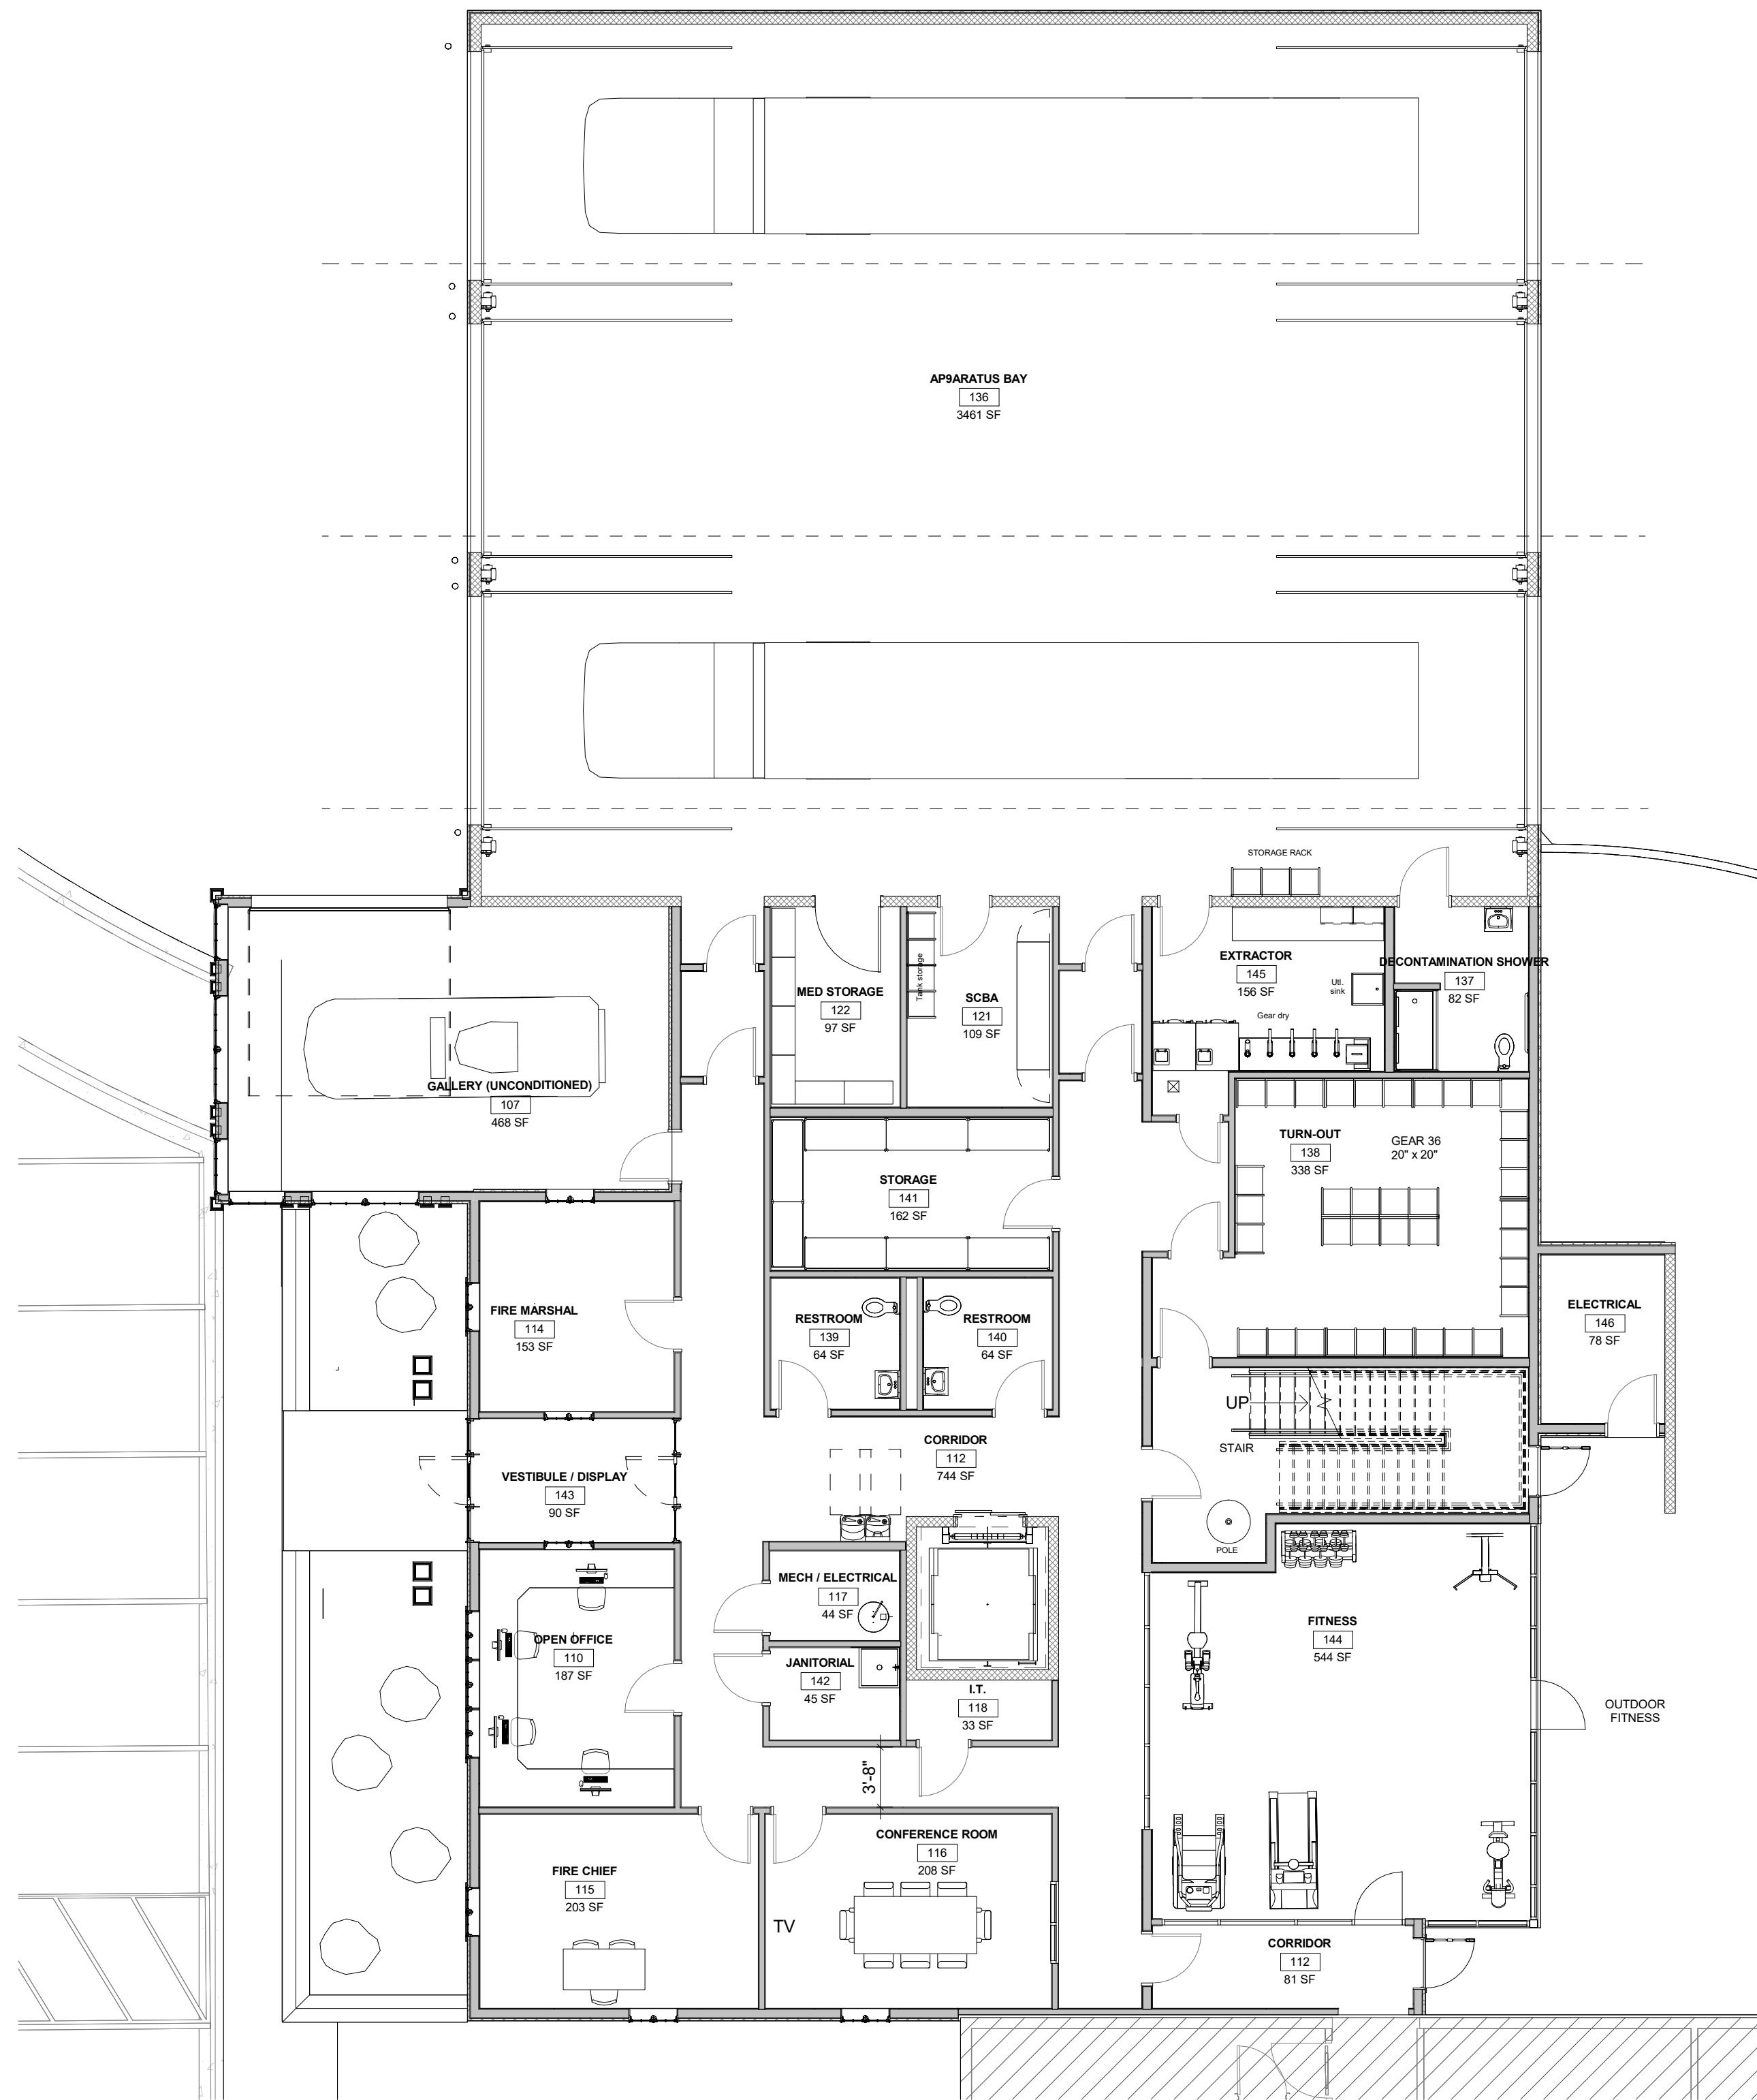


A1 FIRST FLOOR PLAN
A101 1/8" = 1'-0"

TOWN OF MESILLA

2231 AVENIDA DE MESILLA
MESILLA, NM 88046Description
NOT FOR CONSTRUCTION

Date

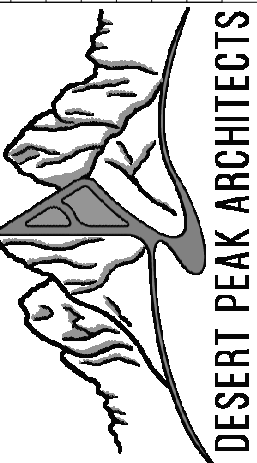Mark
ISSUE:DESERT PEAK ARCHITECTS P.C.
311 NORTH MAIN STREET
LAS CRUCES
NEW MEXICO 88001
P. 575.528.0021

This document may not be reproduced in whole or part by any means, electronic or otherwise without the explicit written permission of Desert Peak Architects P.C. All reports, plans, specifications, computer files, field data and other documents and instruments prepared by the Architect as instruments of service shall remain the property of the Architect. The Architect shall retain all common law, statutory, and other reserved rights, including the copyright thereto.

PROJECT NO.
596-01SHEET TITLE
FIRST FLOOR PLAN

SHEET NO.

A101

1

2

3

4


5

D


C

B

A

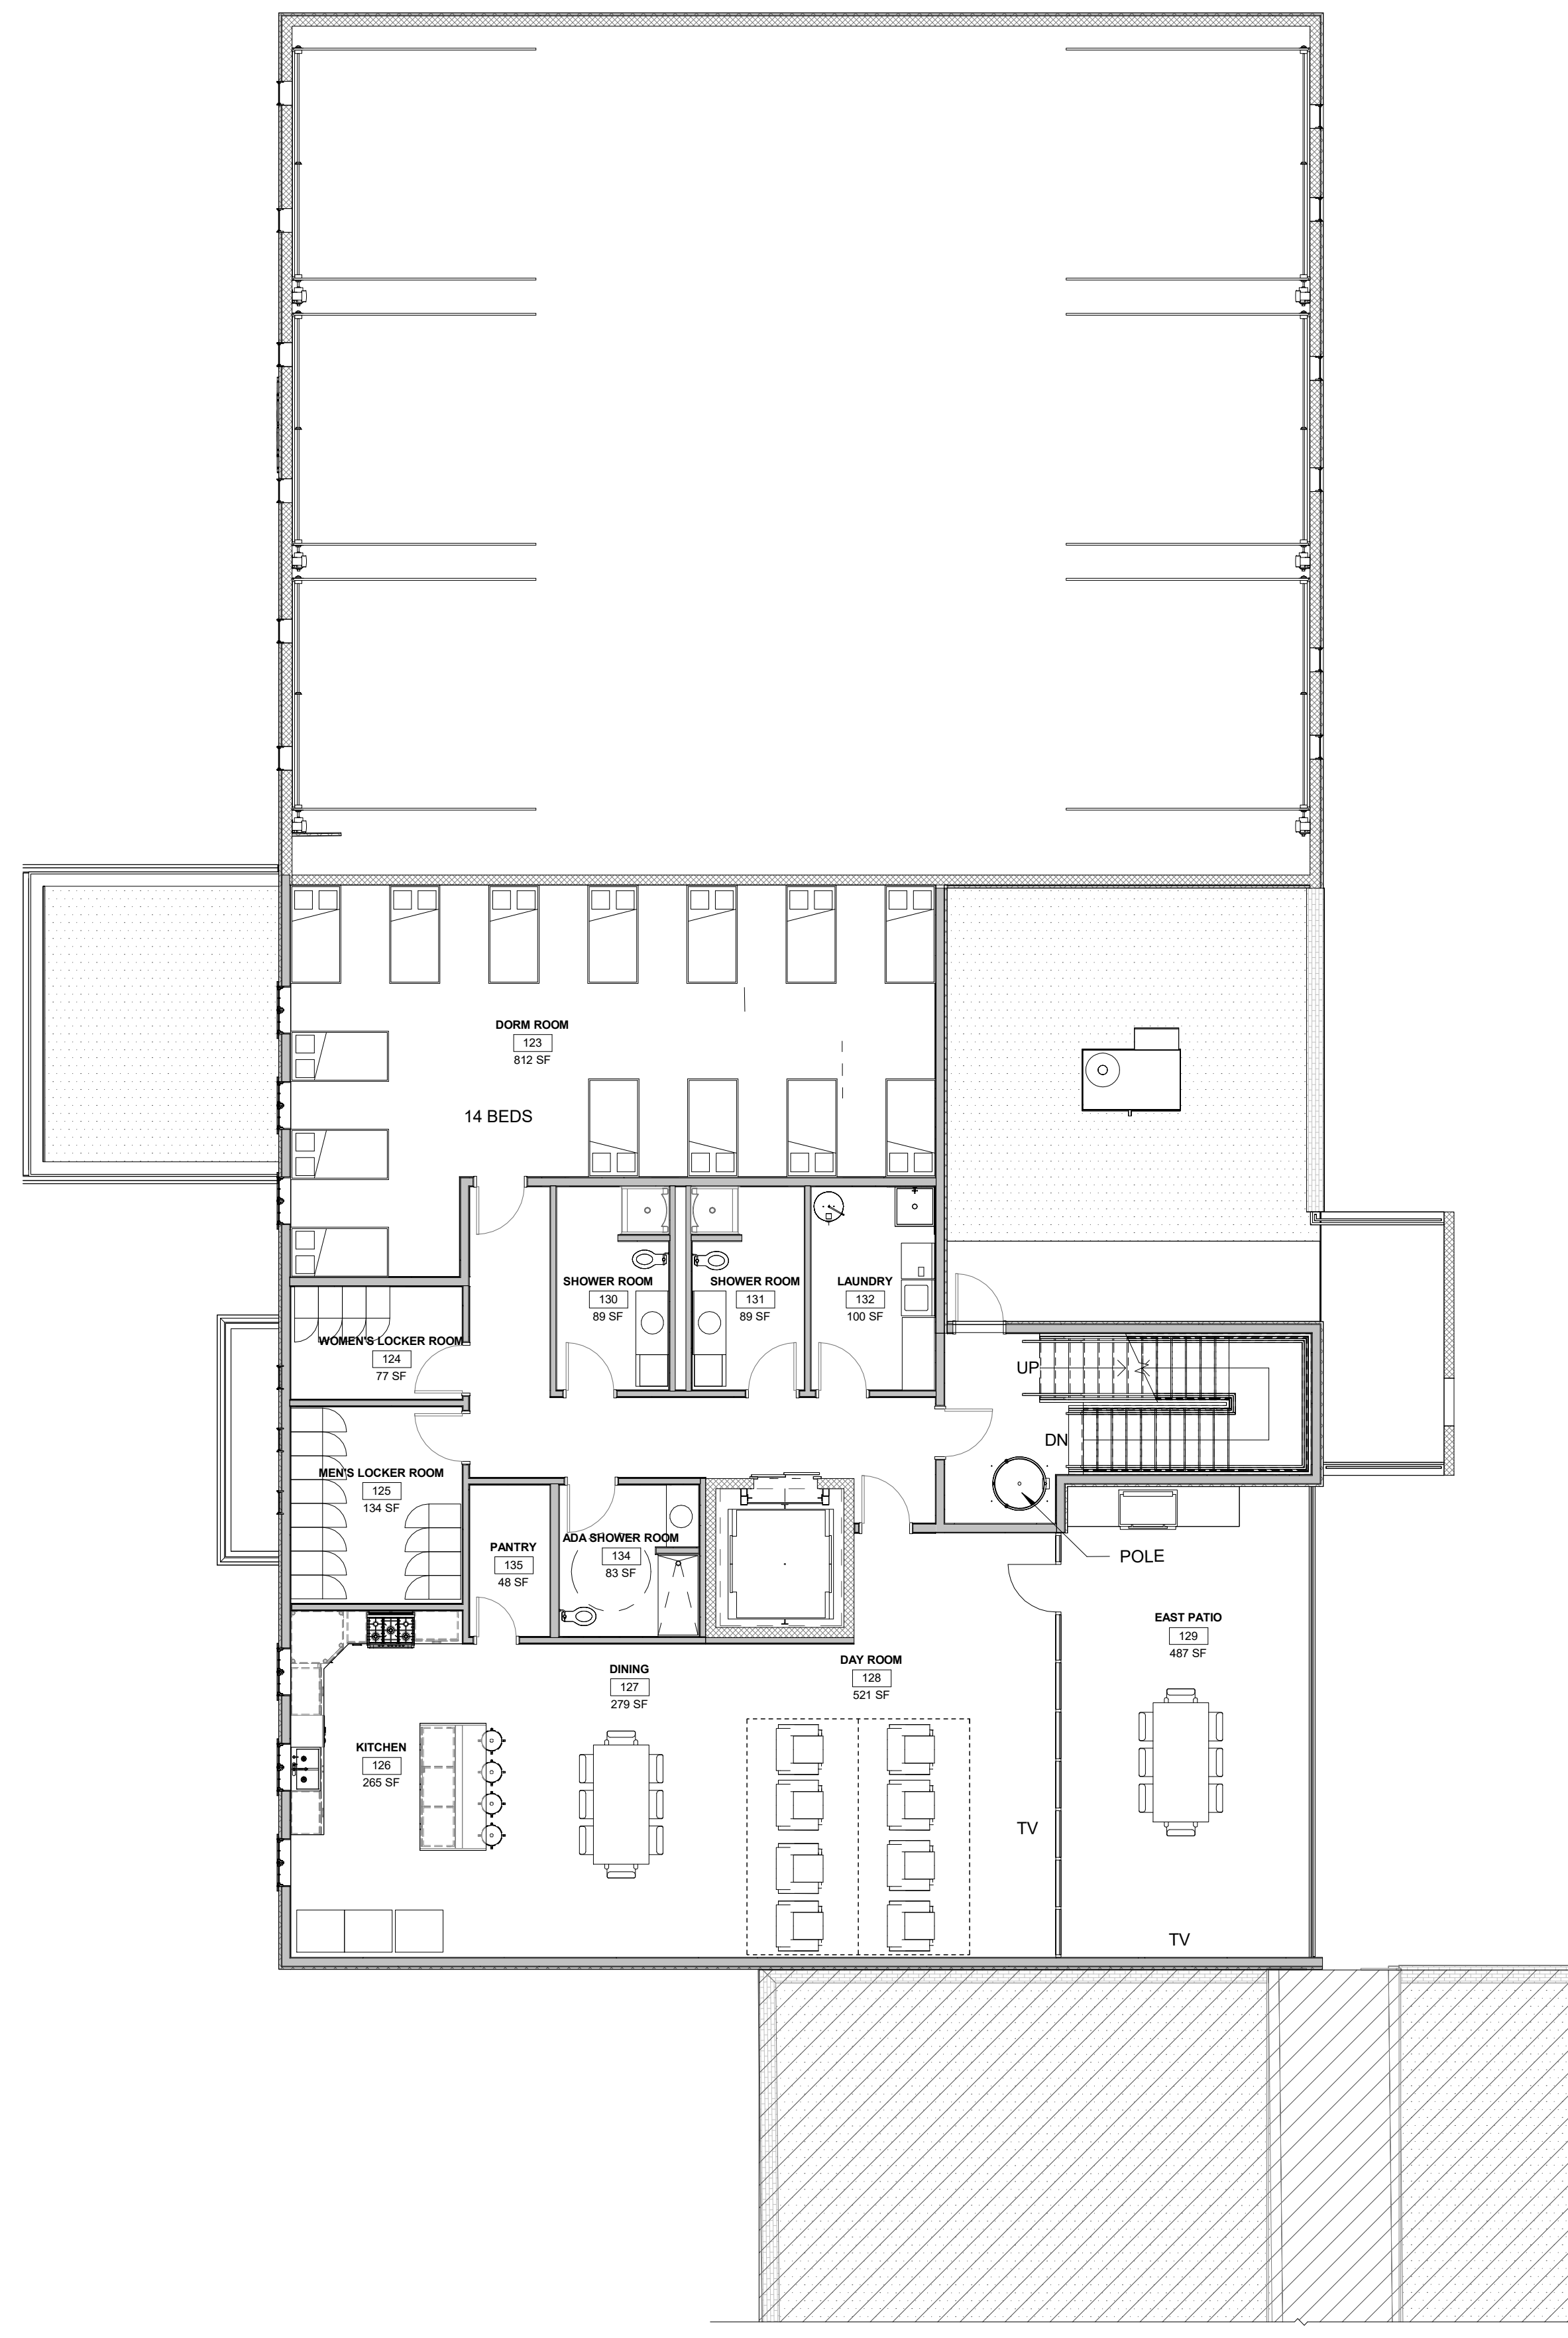


A1 SECOND FLOOR PLAN
A102 1/8" = 1'-0"

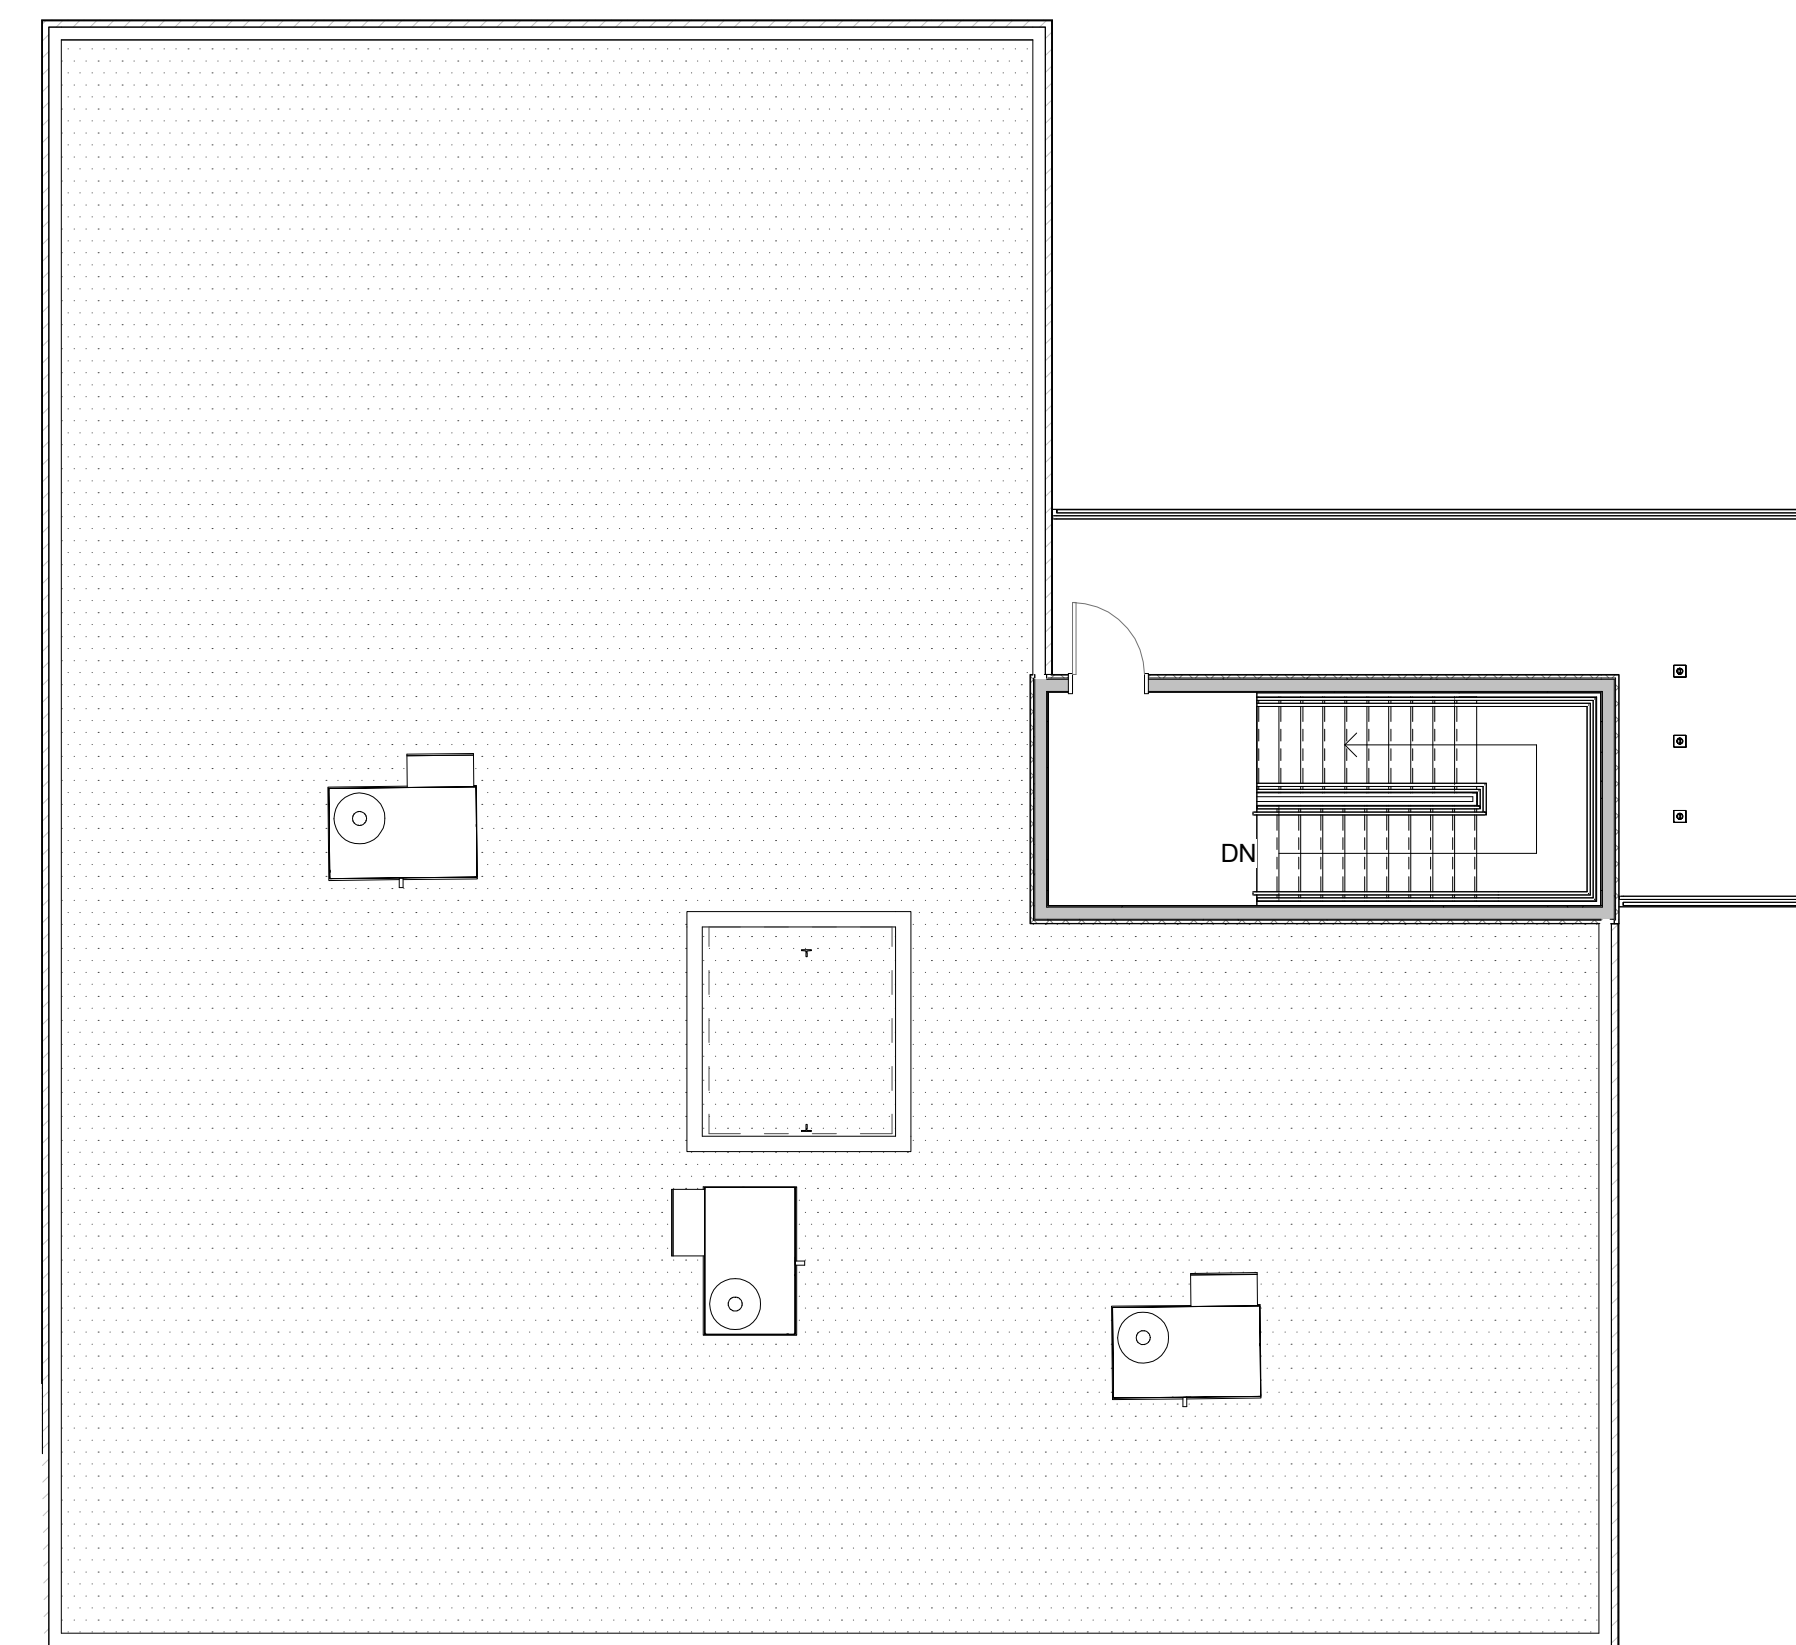

A2	THIRD FLOOR
A102	1/8" = 1'-0"

TOWN OF MESILLA
2231 AVENIDA DE MESILLA
MESILLA, NM 88046

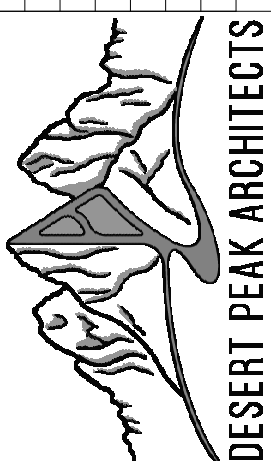[illegible]

DESERT PEAK ARCHITECTS P.C.
311 NORTH MAIN STREET
LAS CRUCES
NEW MEXICO 88001
P. 575.528.0021

This document may not be reproduced in whole or part by any means, electronic or otherwise without the explicit written permission of Desert Peak Architects P.C.. All reports, plans, specifications, computer files, field data and other documents and instruments prepared by the Architect as instruments of service shall remain the property of the Architect. The Architect shall retain all common law, statutory, and other reserved rights, including the copyright thereto.

PROJECT NO.
596-01

SHEET TITLE

SECOND & THIRD
FLOOR PLAN

SHEET NO.

A102


1

2

3

4


5

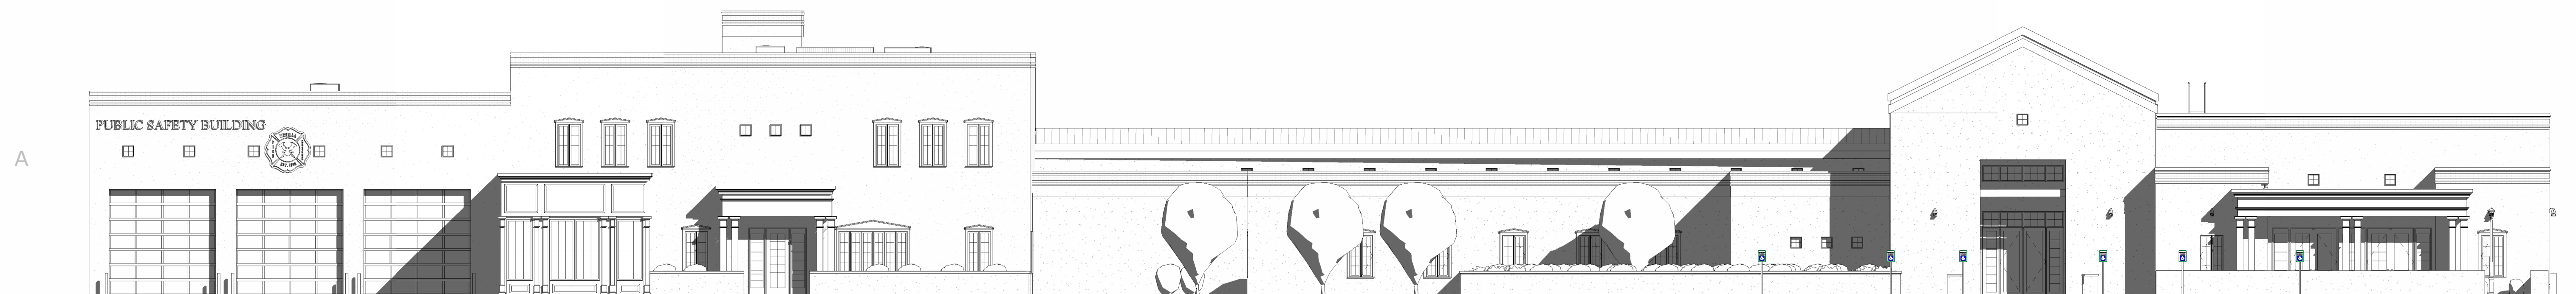

TOWN HALL ADMINISTRATIVE BUILDING: TERRITORIAL STYLE

TOWN OF MESILLA

2231 AVENIDA DE MESILLA
MESILLA, NM 88046

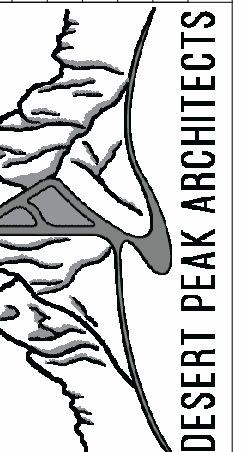[illegible]

SERB PEAK ARCHITECTS P.C.
NORTH MAIN STREET
CRUCES
NEW MEXICO 88001
75.528.0021

This document may not be reproduced in whole or part by any means, electronic or otherwise without the explicit written permission of Desert Peak Architects P.C.. All reports, plans, specifications, computer files, field notes and other documents and instruments prepared by the Architect as instruments of service shall remain the property of the Architect. The Architect shall retain all common law, statutory, and other reserved rights, including the right thereto.

PROJECT NO.	596-01
-------------	--------

EXTERIOR
ELEVATION

SHEET NO.

A201